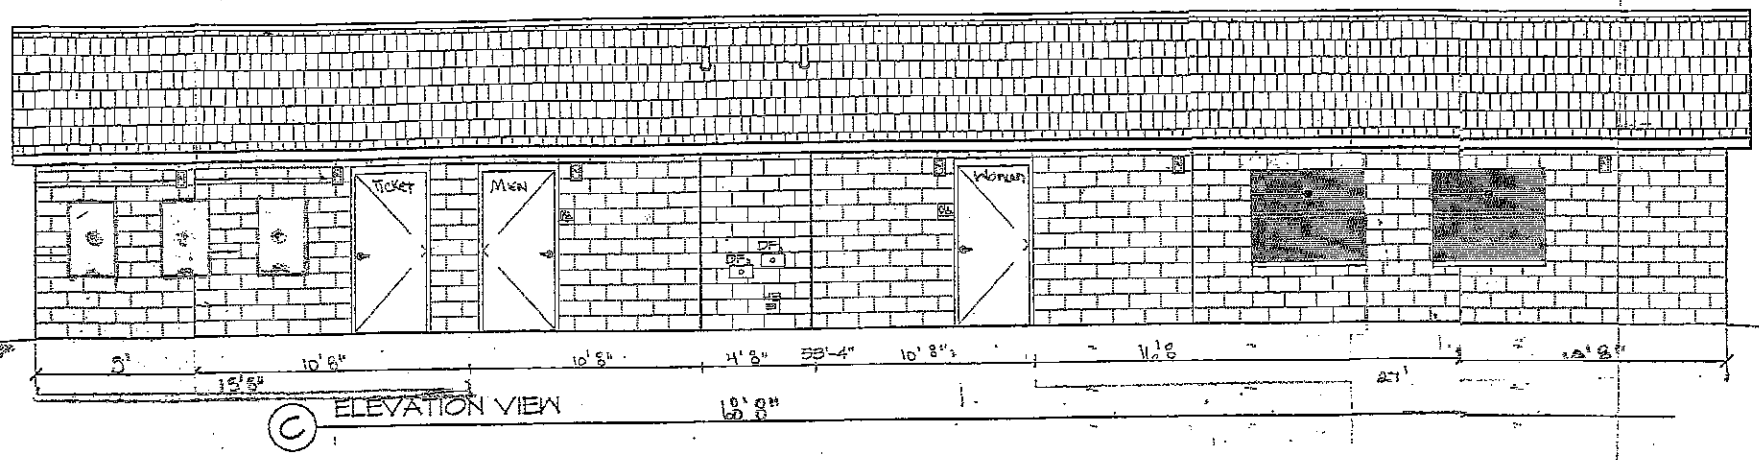

C ELEVATION VIEW

North

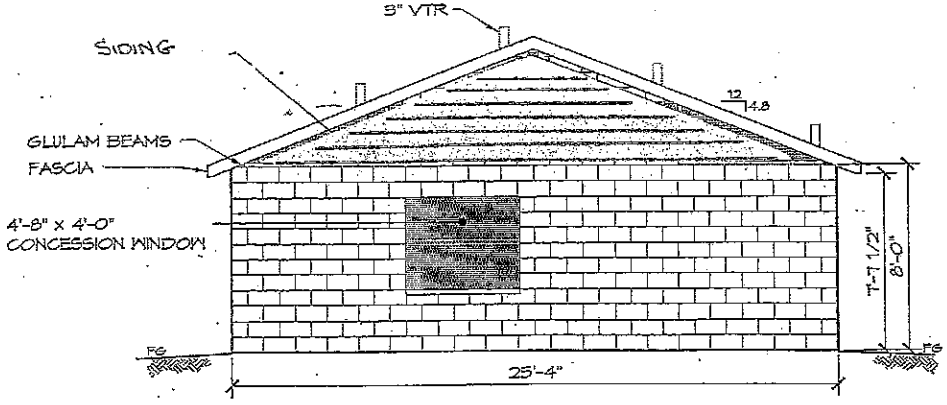

D ELEVATION VIEW

PRELIMINARY

PROJECT: MULTI-USER RESTROOM AT CONCESSION & STORAGE
CUSTOMER PROJECT LOCATION
SHEET TITLE: FLOOR PLAN
PROJECT#:
MODEL#:
DATE:
REVISIONS
NO. DATE BY
DRAWN BY:
SHEET NO.
3